


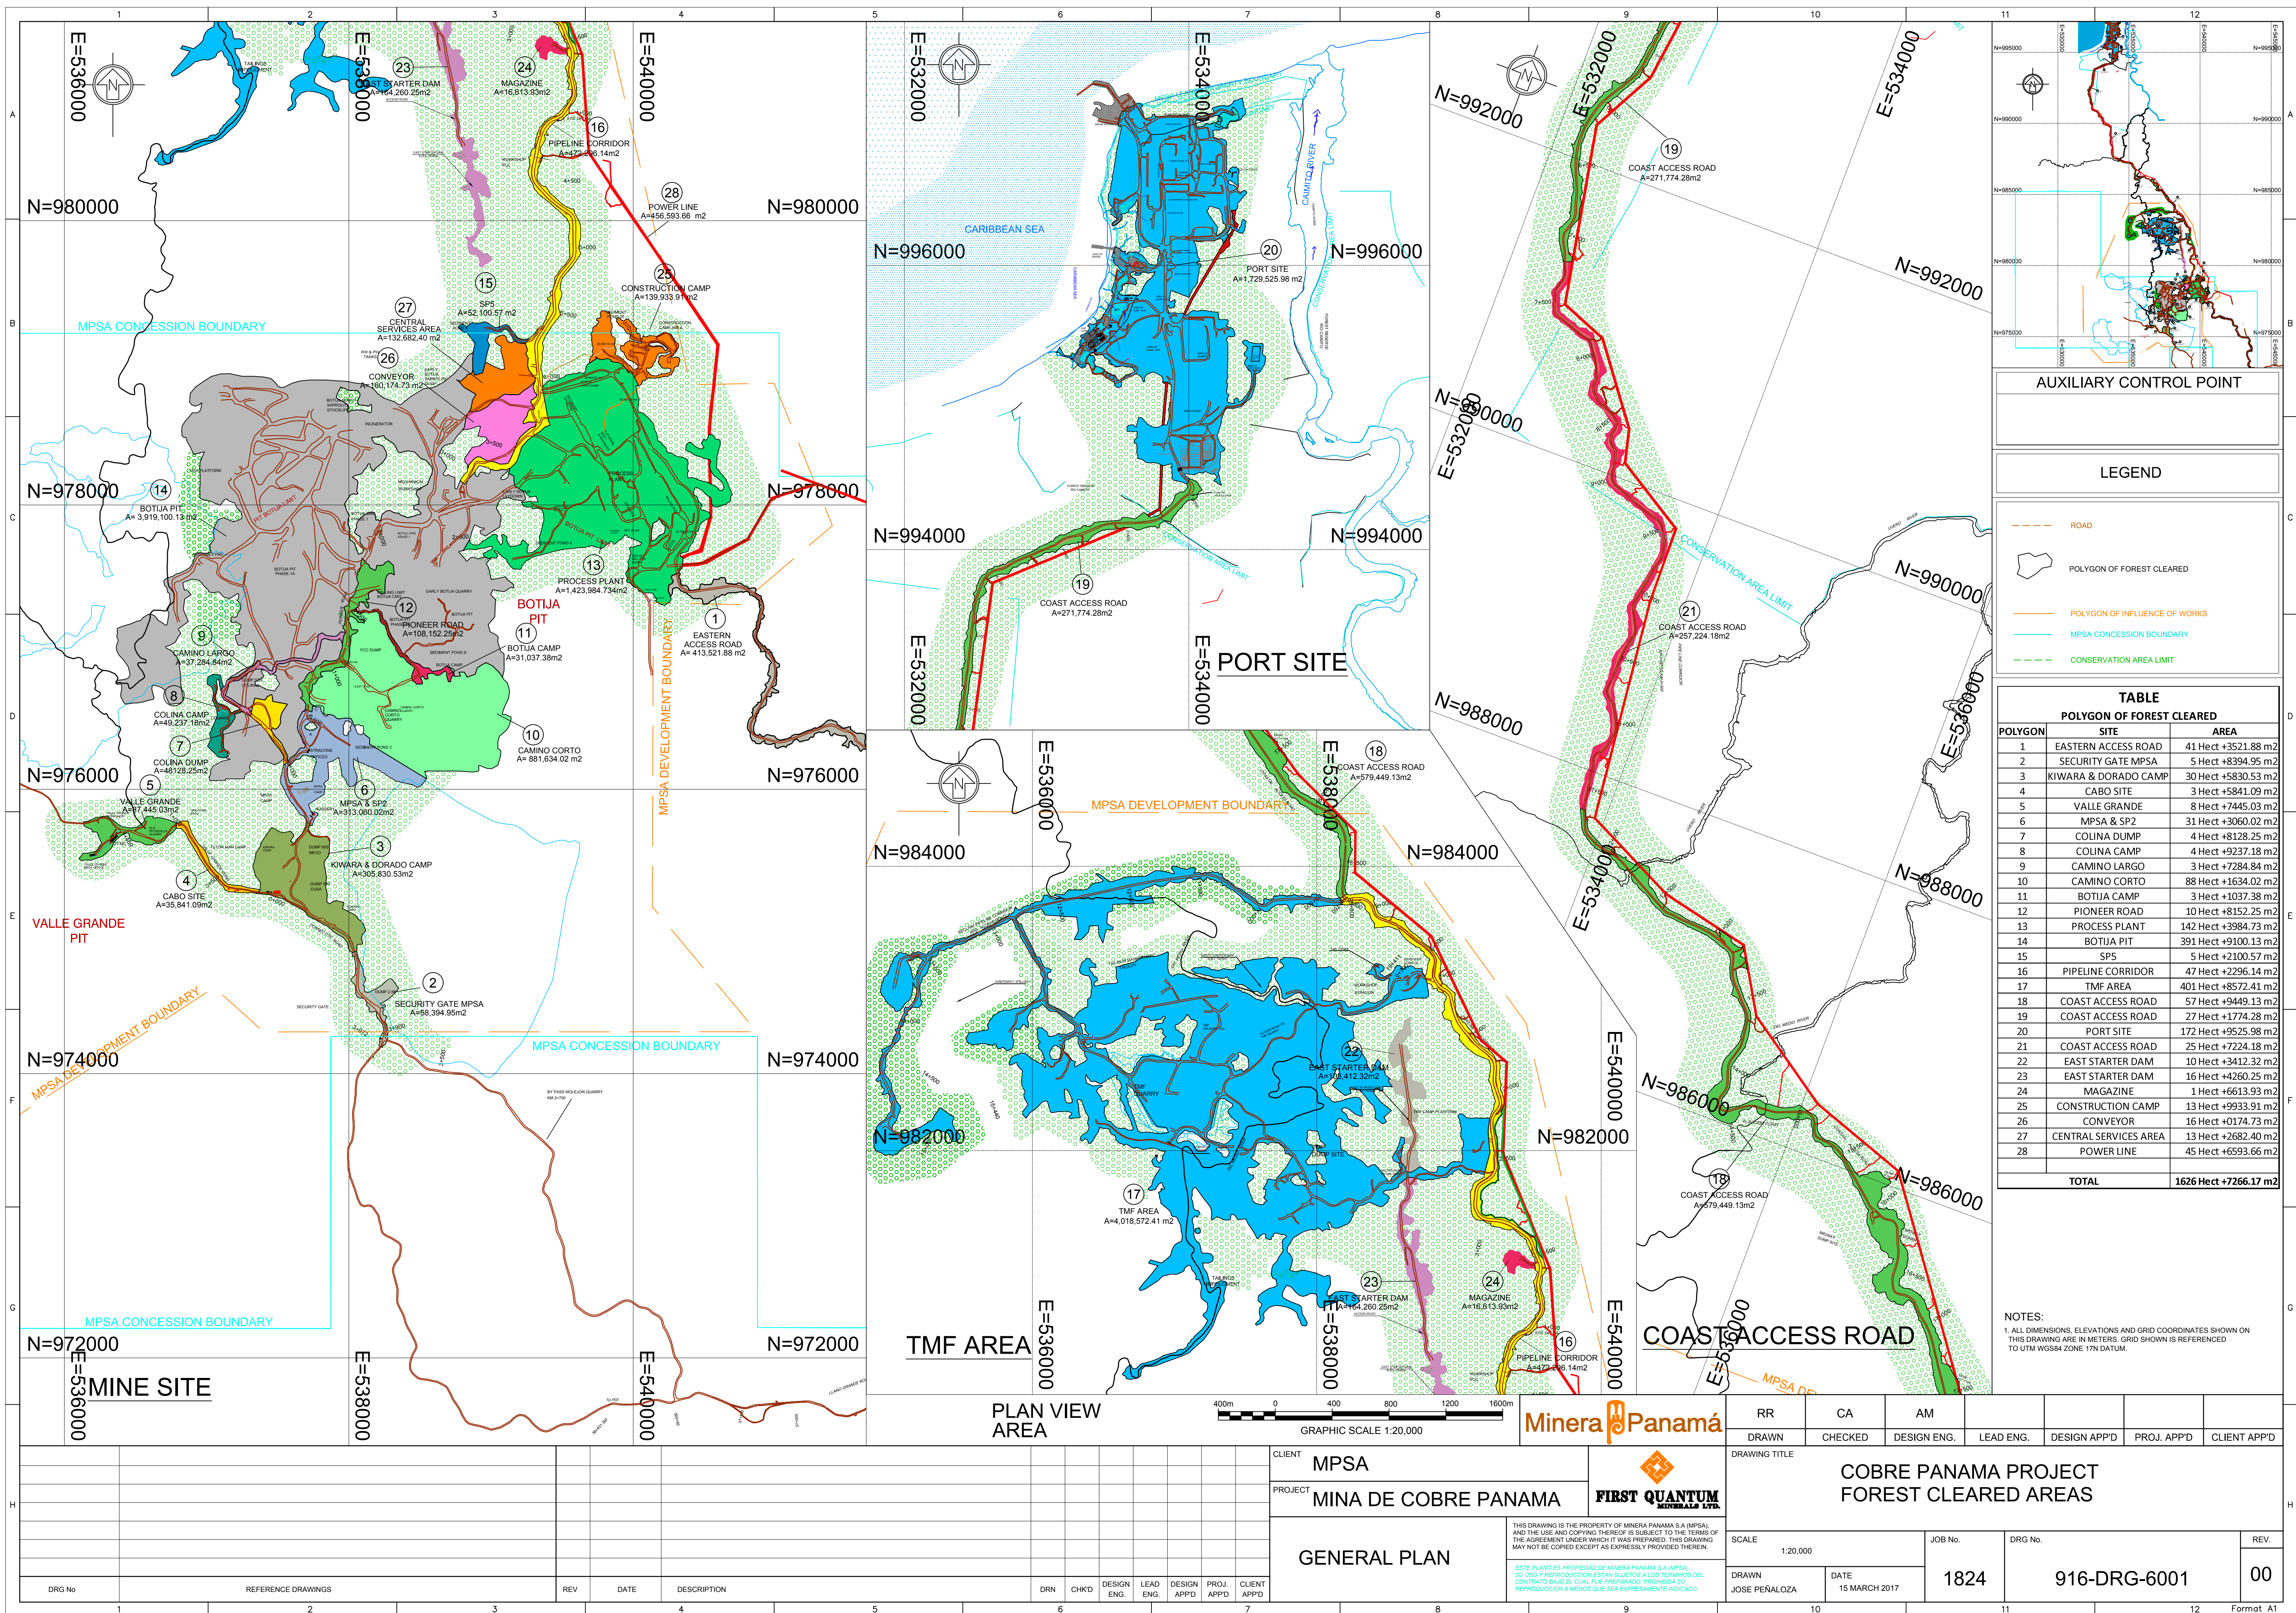

AUXILIARY CONTROL POINT

LEGEND

- ROAD
- POLYGON OF FOREST CLEARED
- POLYGON OF INFLUENCE OF WORKS
- MPSA CONCESSION BOUNDARY
- CONSERVATION AREA LIMIT

TABLE		
POLYGON OF FOREST CLEARED		
POLYGON	SITE	AREA
1	EASTERN ACCESS ROAD	41 Hect +3521.88 m2
2	SECURITY GATE MPSA	5 Hect +8394.95 m2
3	KIWARA & DORADO CAMP	30 Hect +5830.53 m2
4	CABO SITE	3 Hect +5841.09 m2
5	VALLE GRANDE	8 Hect +7445.03 m2
6	MPSA & SP2	31 Hect +3060.02 m2
7	COLINA DUMP	4 Hect +8128.25 m2
8	COLINA CAMP	4 Hect +9237.18 m2
9	CAMINO LARGO	3 Hect +7284.84 m2
10	CAMINO CORTO	88 Hect +1634.02 m2
11	BOTIJA CAMP	3 Hect +1037.38 m2
12	PIONEER ROAD	10 Hect +8152.25 m2
13	PROCESS PLANT	142 Hect +3984.73 m2
14	BOTIJA PIT	391 Hect +9100.13 m2
15	SP5	5 Hect +2100.57 m2
16	PIPELINE CORRIDOR	47 Hect +2296.14 m2
17	TMF AREA	401 Hect +8572.41 m2
18	COAST ACCESS ROAD	57 Hect +9449.13 m2
19	COAST ACCESS ROAD	27 Hect +1774.28 m2
20	PORT SITE	172 Hect +9525.98 m2
21	COAST ACCESS ROAD	25 Hect +7224.18 m2
22	EAST STARTER DAM	10 Hect +3412.32 m2
23	EAST STARTER DAM	16 Hect +4260.25 m2
24	MAGAZINE	1 Hect +6613.93 m2
25	CONSTRUCTION CAMP	13 Hect +9933.91 m2
26	CONVEYOR	16 Hect +0174.73 m2
27	CENTRAL SERVICES AREA	13 Hect +2682.40 m2
28	POWER LINE	45 Hect +6593.66 m2
TOTAL		1626 Hect +7266.17 m2

NOTES:
1. ALL DIMENSIONS, ELEVATIONS AND GRID COORDINATES SHOWN ON THIS DRAWING ARE IN METERS. GRID SHOWN IS REFERENCED TO UTM WGS84 ZONE 17N DATUM.